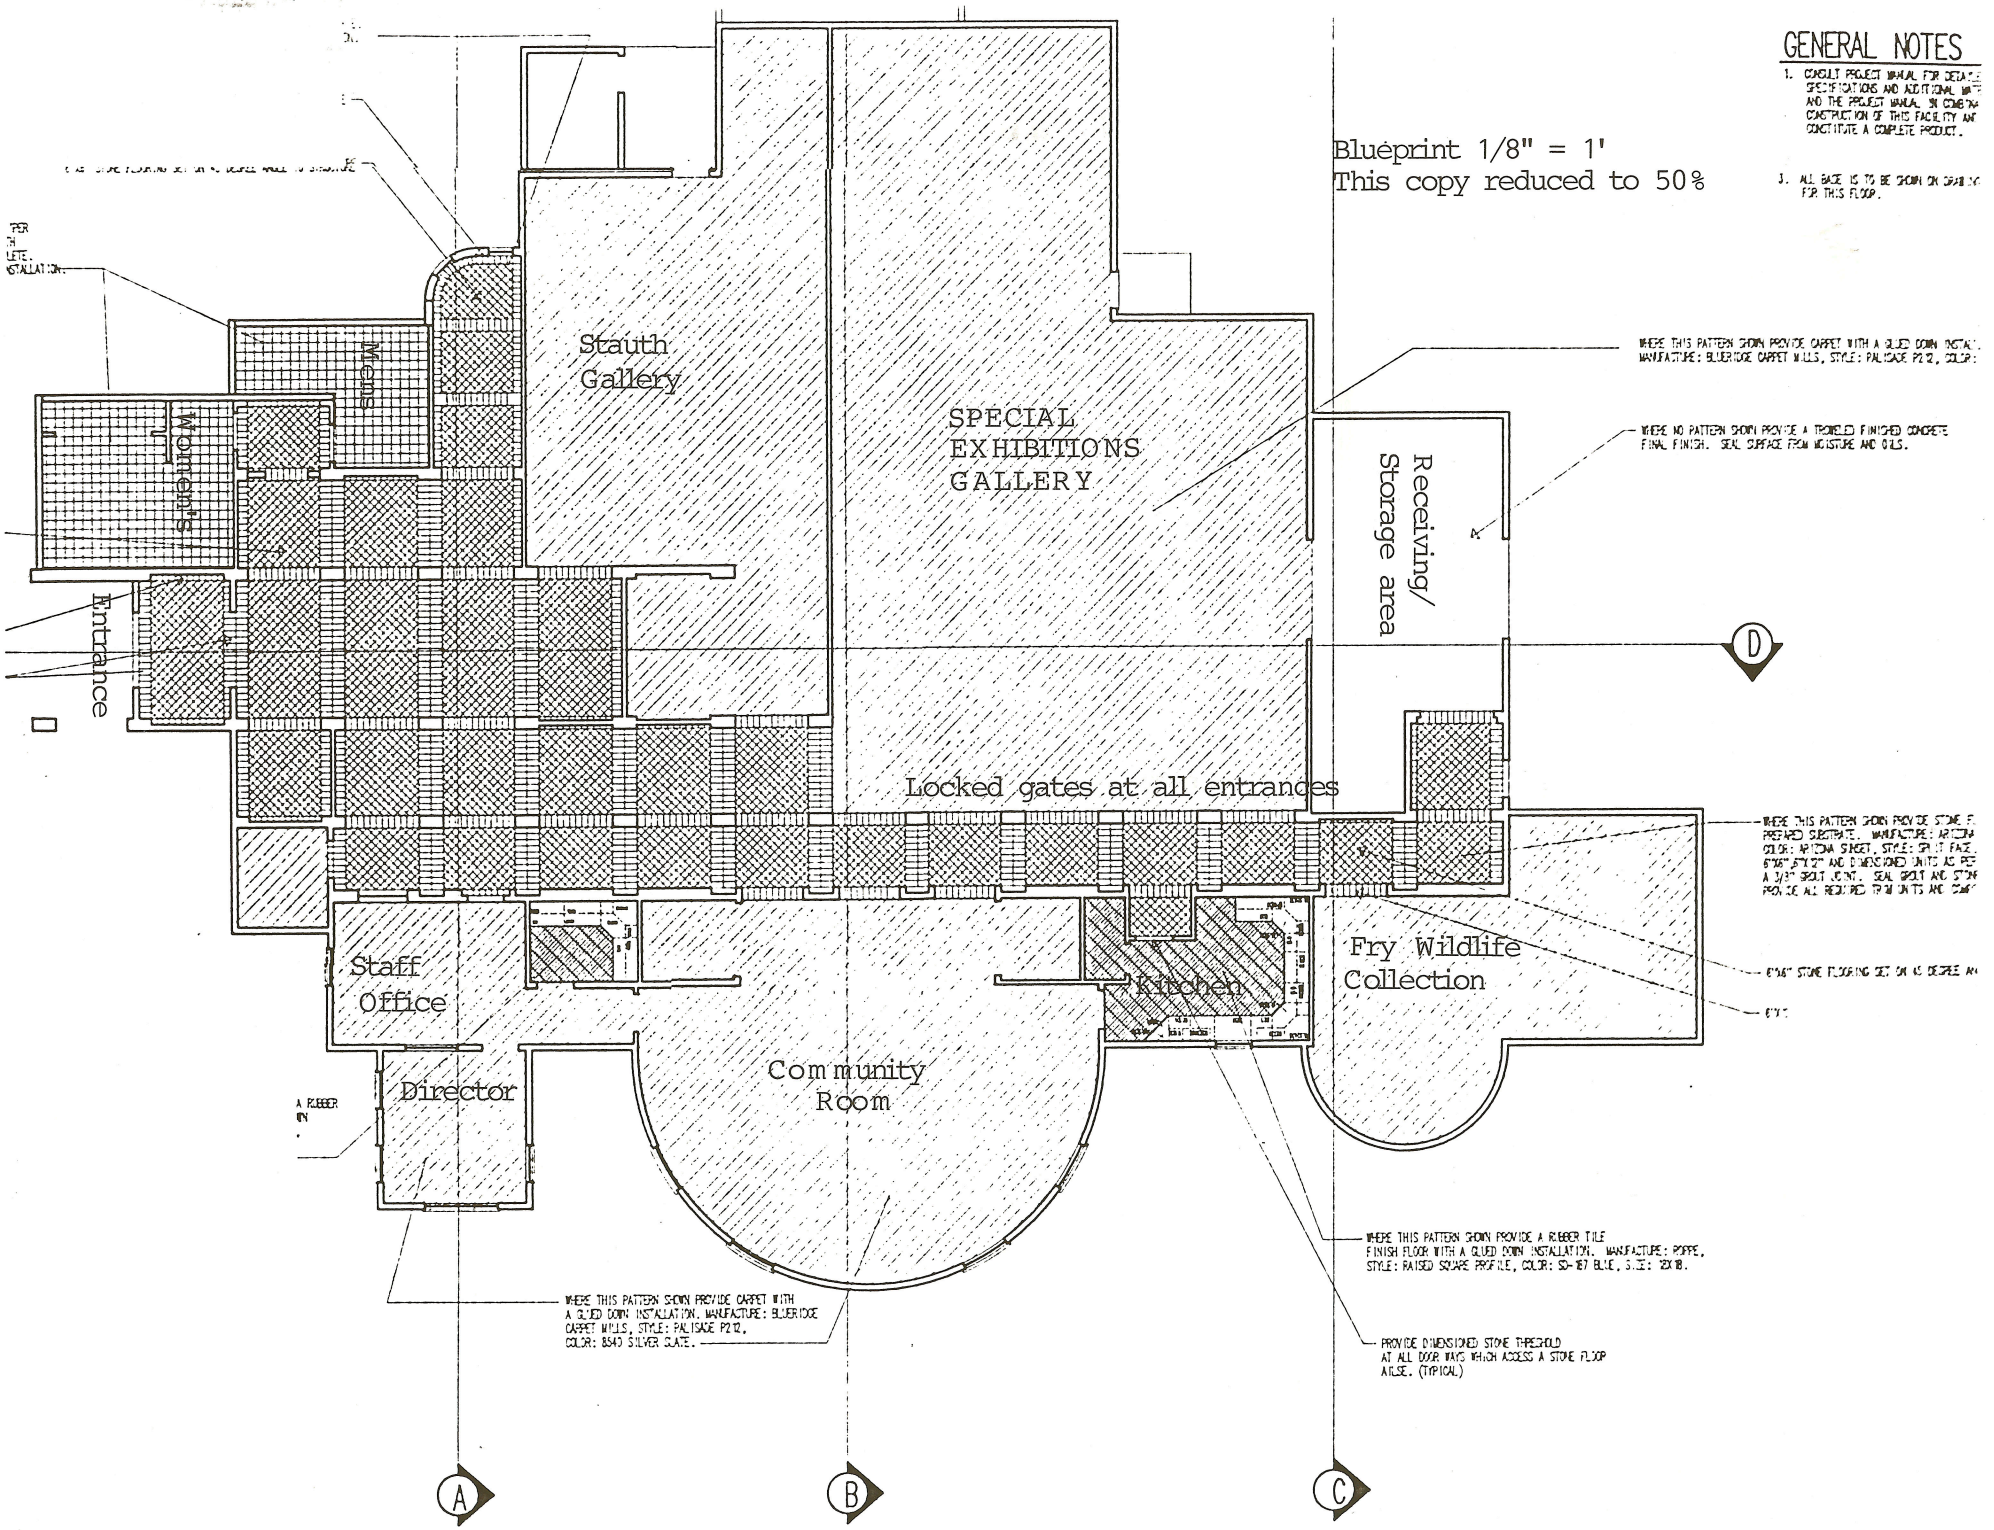
GENERAL NOTES
1. CONSULT PROJECT MANUAL FOR DETAILED SPECIFICATIONS AND ADDITIONAL NOTES AND THE PROJECT MANUAL IN CONJUNCTION CONSTRUCTION OF THIS FACILITY AND CONSTITUTE A COMPLETE PRODUCT.
3. ALL BASE IS TO BE SHOWN ON DRAWING FOR THIS FLOOR.
Blueprint 1/8" = 1'
This copy reduced to 50%
Stauth Gallery
SPECIAL EXHIBITIONS GALLERY
Receiving/ Storage area
Women's
Men's
Entrance
Locked gates at all entrances
Staff Office
Director
Community Room
Kitchen
Fry Wildlife Collection
WHERE THIS PATTERN SHOWN PROVIDE CARPET WITH A GLUED DOWN INSTALL. MANUFACTURE: BLUERIDGE CARPET MILLS, STYLE: PALISADE P212, COLOR:
WHERE NO PATTERN SHOWN PROVIDE A TROWELED FINISHED CONCRETE FINAL FINISH. SEAL SURFACE FROM MOISTURE AND OILS.
WHERE THIS PATTERN SHOWN PROVIDE STONE F. PREPARED SUBSTRATE. MANUFACTURE: ARIZONA COLOR: ARIZONA SUNSET, STYLE: SPLIT FACE, STONE TILE AND DIMENSIONED UNITS AS PER A 3/8" GROUT JOINT. SEAL GROUT AND STONE PROVIDE ALL REQUIRED TRIM UNITS AND STAIR
WHERE THIS PATTERN SHOWN PROVIDE A RUBBER TILE FINISH FLOOR WITH A GLUED DOWN INSTALLATION. MANUFACTURE: ROPPE, STYLE: RAISED SQUARE PROFILE, COLOR: 50-187 BLUE, SIZE: 12X18.
WHERE THIS PATTERN SHOWN PROVIDE CARPET WITH A GLUED DOWN INSTALLATION. MANUFACTURE: BLUERIDGE CARPET MILLS, STYLE: PALISADE P212, COLOR: 8540 SILVER SLATE.
PROVIDE DIMENSIONED STONE THRESHOLD AT ALL DOOR WAYS WHICH ACCESS A STONE FLOOR ARISE. (TYPICAL)
A
B
C
D